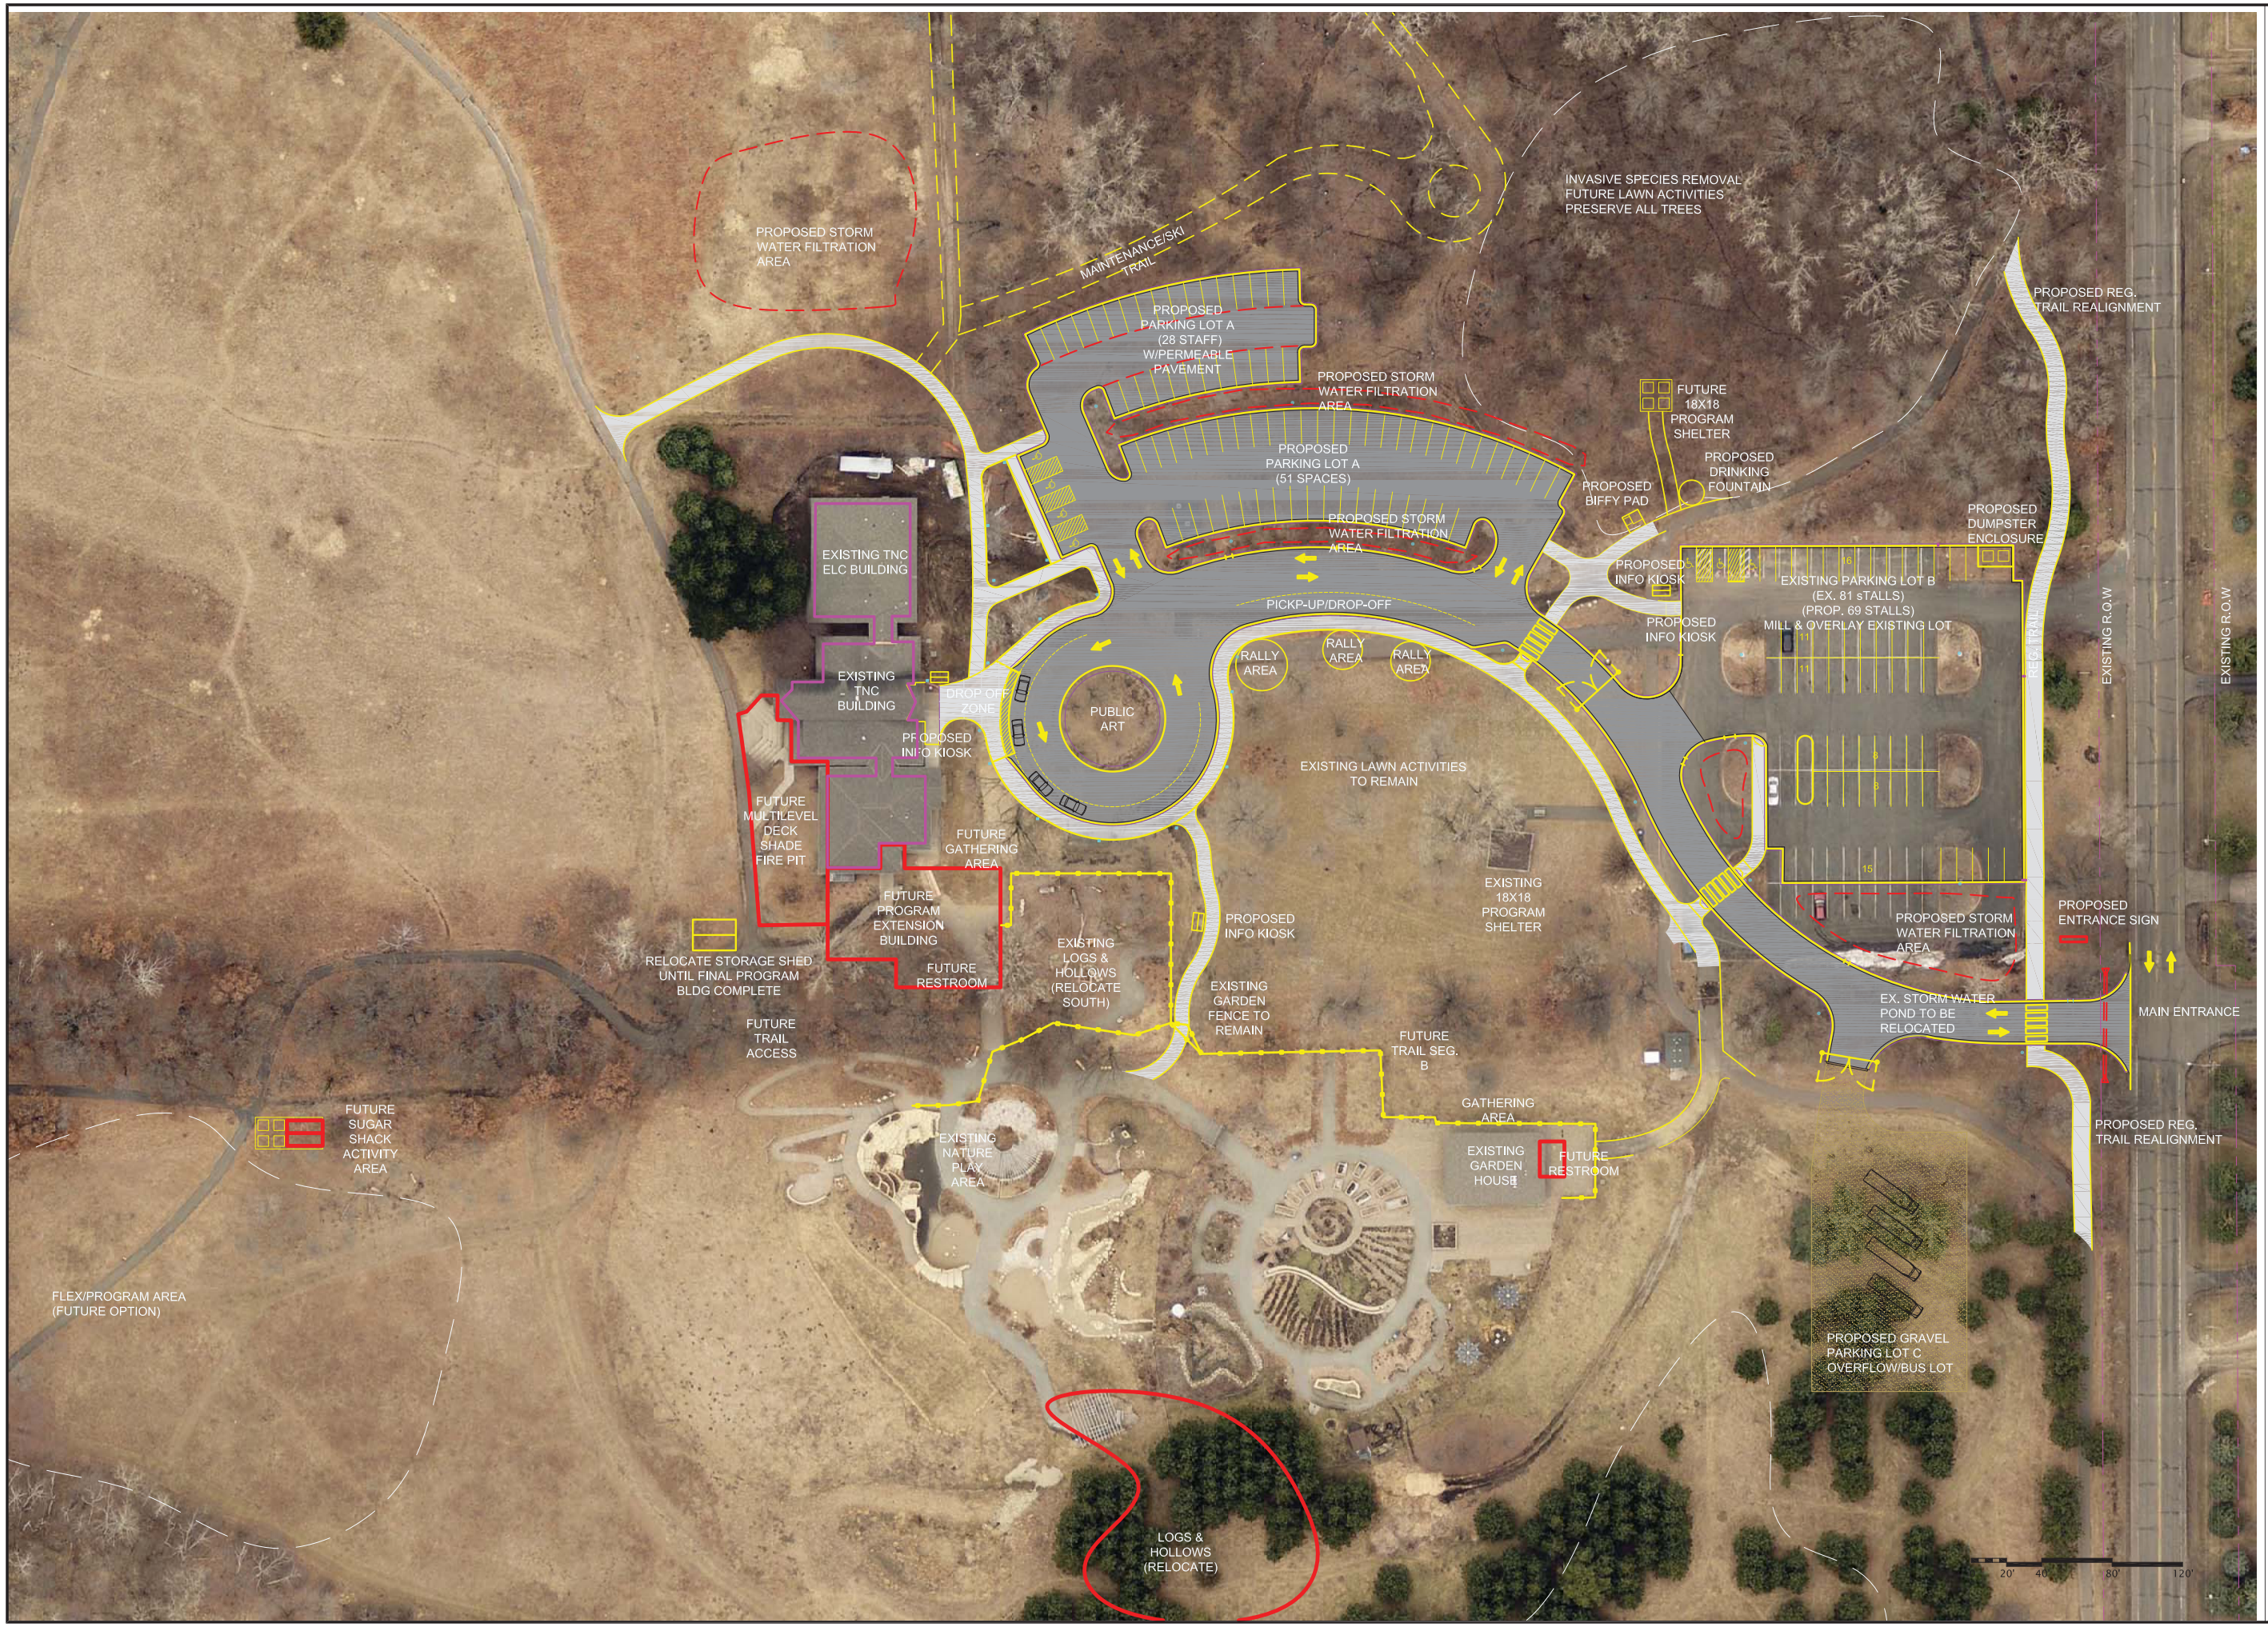

RAMSEY COUNTY

2015 N. VAN DYKE STREET
MAPLEWOOD, MN 55109
TEL (651)748-2500
FAX (651)748-2508

CONTACT INFORMATION:

B. Gus Blumer, Landscape Architect
2015 N. Van Dyke Street
Maplewood, MN 55109
brett.blumer@co.ramsey.mn.us
651.748.2500

I hereby certify that this plan, specification or report was prepared by me or under my direct supervision and that I am a duly Licensed Landscape Architect under the laws of the State of Minnesota.

Registration:	Landscape Architect
State:	Minnesota
Number:	42944
Signature:	**B. Gus Blumer**

TAMARACK NATURE CENTER CAMPUS SITE REDEVELOPMENT

RAMSEY COUNTY PARKS AND RECREATION DEPARTMENT

BALD EAGLE - OTTER LAKE REGIONAL PARK

DATE:	MARCH 2016
DESIGNED BY:	BGB
DRAWN BY:	BGB
CHECKED BY:	SAY

TITLE

ILLUSTRATIVE SITE PLAN

RW 1.0

SHEET X OF X