COUNTY ROAD B - PAVEMENT REPLACEMENT AND RESURFACING PROJECT

FROM SNELLING AVE. TO LEXINGTON AVE.

LEGEND

- CONCRETE REHABILITATION
- REMOVE CONCRETE PAVEMENT INSTALL BITUMINOUS PAVEMENT
- BITUMINOUS RESURFACING
- REPLACE OR REPAIR CURB AND GUTTER
- ADA SIDEWALK
- SIDEWALK
- CONCRETE DRIVEWAY
- BITUMINOUS DRIVEWAY PATCHING
- TREE REMOVAL
- EXISTING RIGHT OF WAY
- TEMPORARY EASEMENT
- PERMANENT EASEMENT
- TRAFFIC SIGNAL REPLACEMENT

SCALE IN FEET

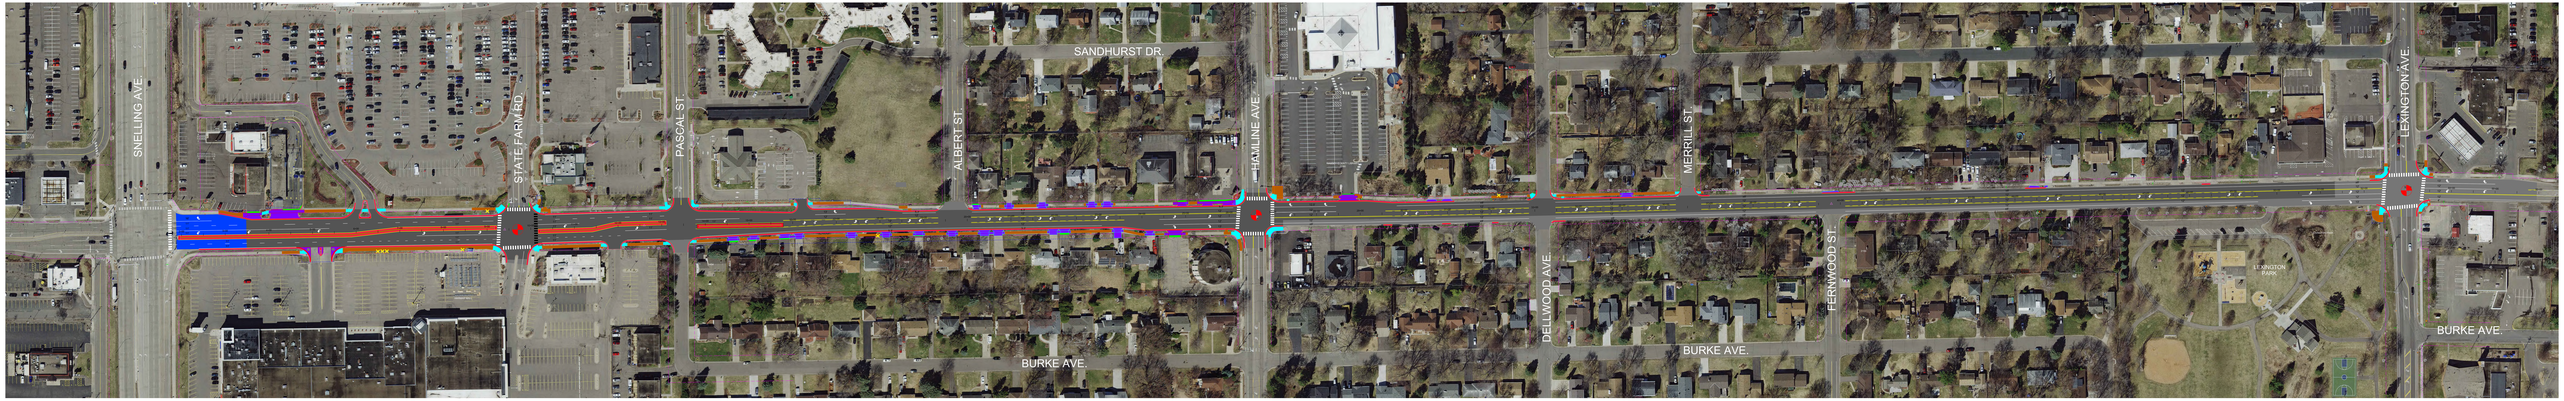

LEGEND

- CONCRETE REHABILITATION
- REMOVE CONCRETE PAVEMENT INSTALL BITUMINOUS PAVEMENT
- BITUMINOUS RESURFACING
- REPLACE OR REPAIR CURB AND GUTTER
- ADA SIDEWALK
- SIDEWALK
- CONCRETE DRIVEWAY
- BITUMINOUS DRIVEWAY PATCHING
- TREE REMOVAL
- EXISTING RIGHT OF WAY
- TEMPORARY EASEMENT
- PERMANENT EASEMENT
- TRAFFIC SIGNAL REPLACEMENT

SCALE IN FEET