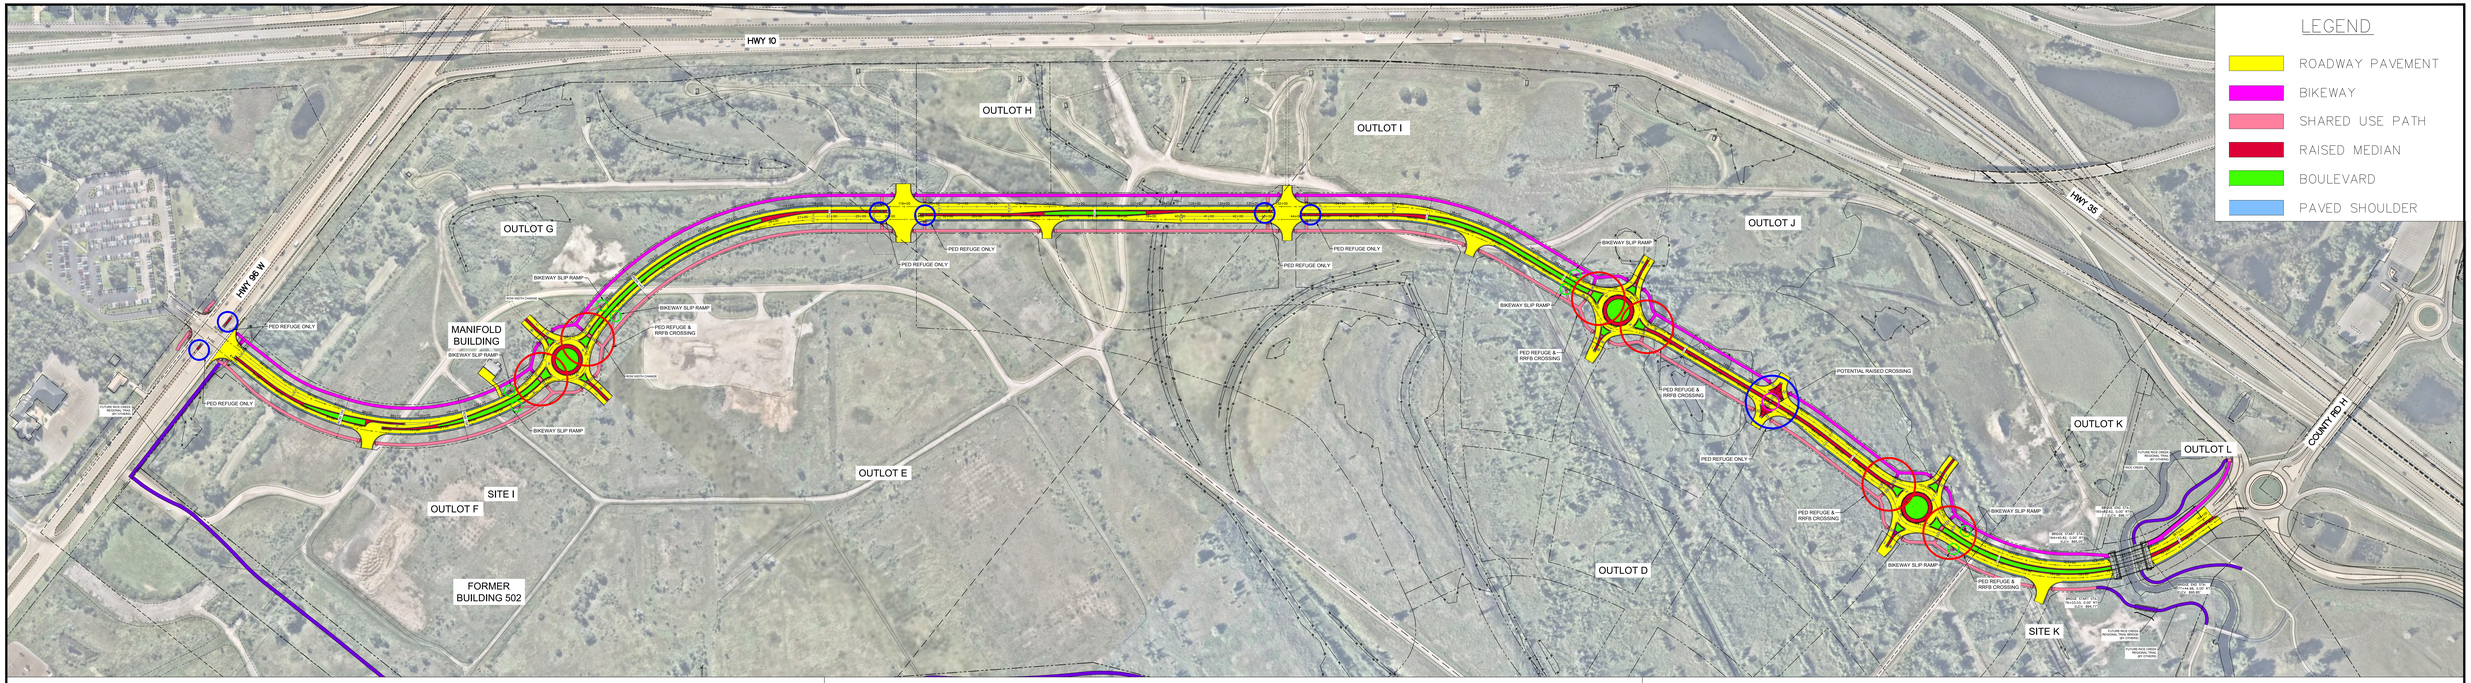

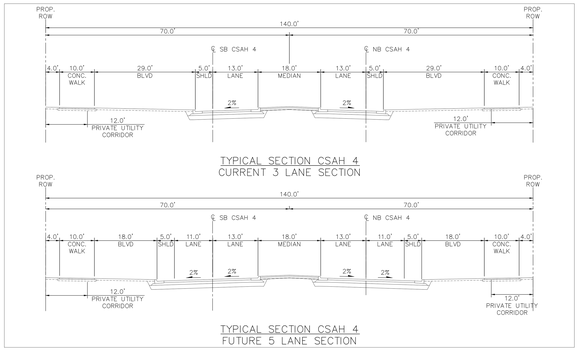

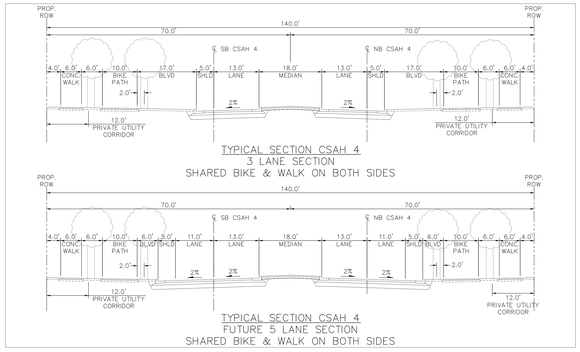

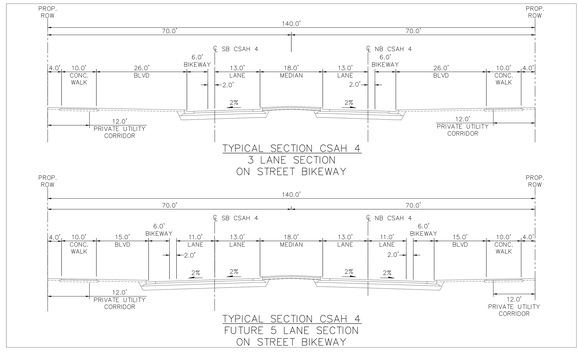

Kimley»Horn

RAMSEY COUNTY

ARDEN HILLS

RICE CREEK COMMONS Redevelopment

0 10.0 20 40
VERTICAL
0 60 120 240
HORIZONTAL
SCALE IN FEET

RICE CREEK COMMONS

MULTI-MODAL LAYOUT
January 2025

C:\pw\ah1\d0447760\RICE CREEK_MLTI-MODAL LAYOUT.dwg January 6, 2025 5:53 PM