


VADNAIS-SNAIL LAKES REGIONAL PARK MASTER PLAN UPDATE

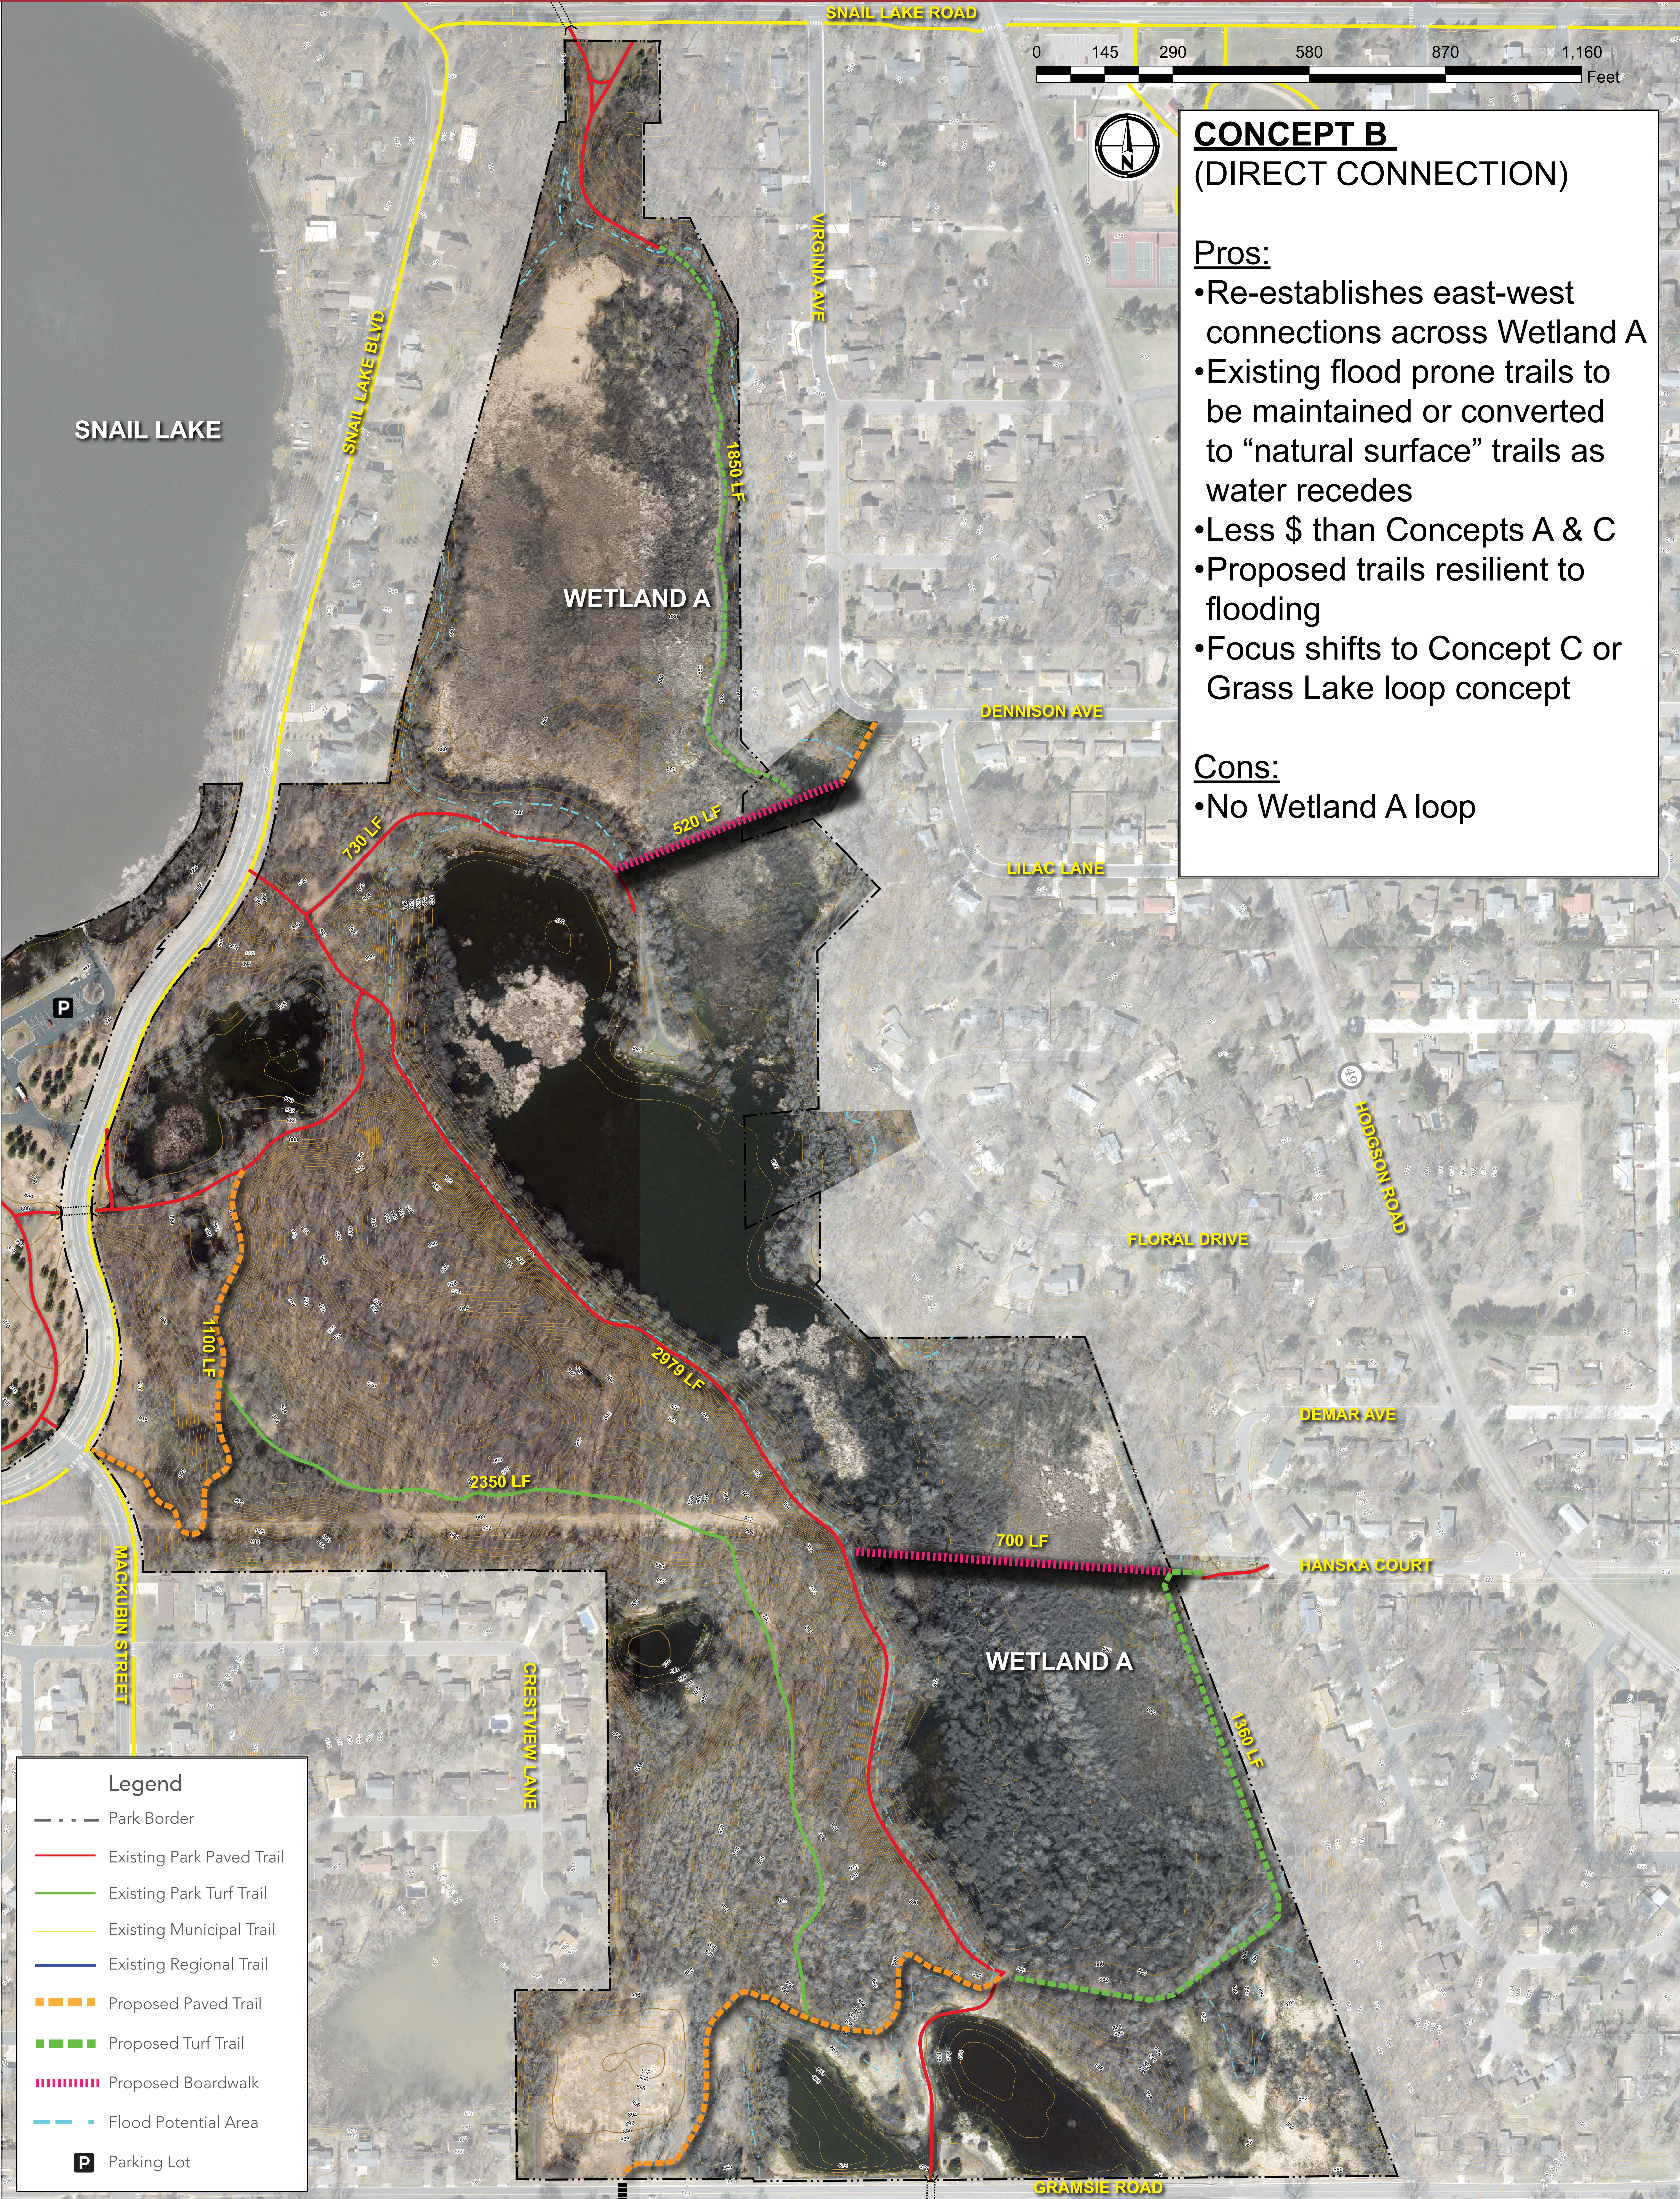

CONCEPT B (DIRECT CONNECTION)

- Pros:**
- Re-establishes east-west connections across Wetland A
 - Existing flood prone trails to be maintained or converted to “natural surface” trails as water recedes
 - Less \$ than Concepts A & C
 - Proposed trails resilient to flooding
 - Focus shifts to Concept C or Grass Lake loop concept
- Cons:**
- No Wetland A loop